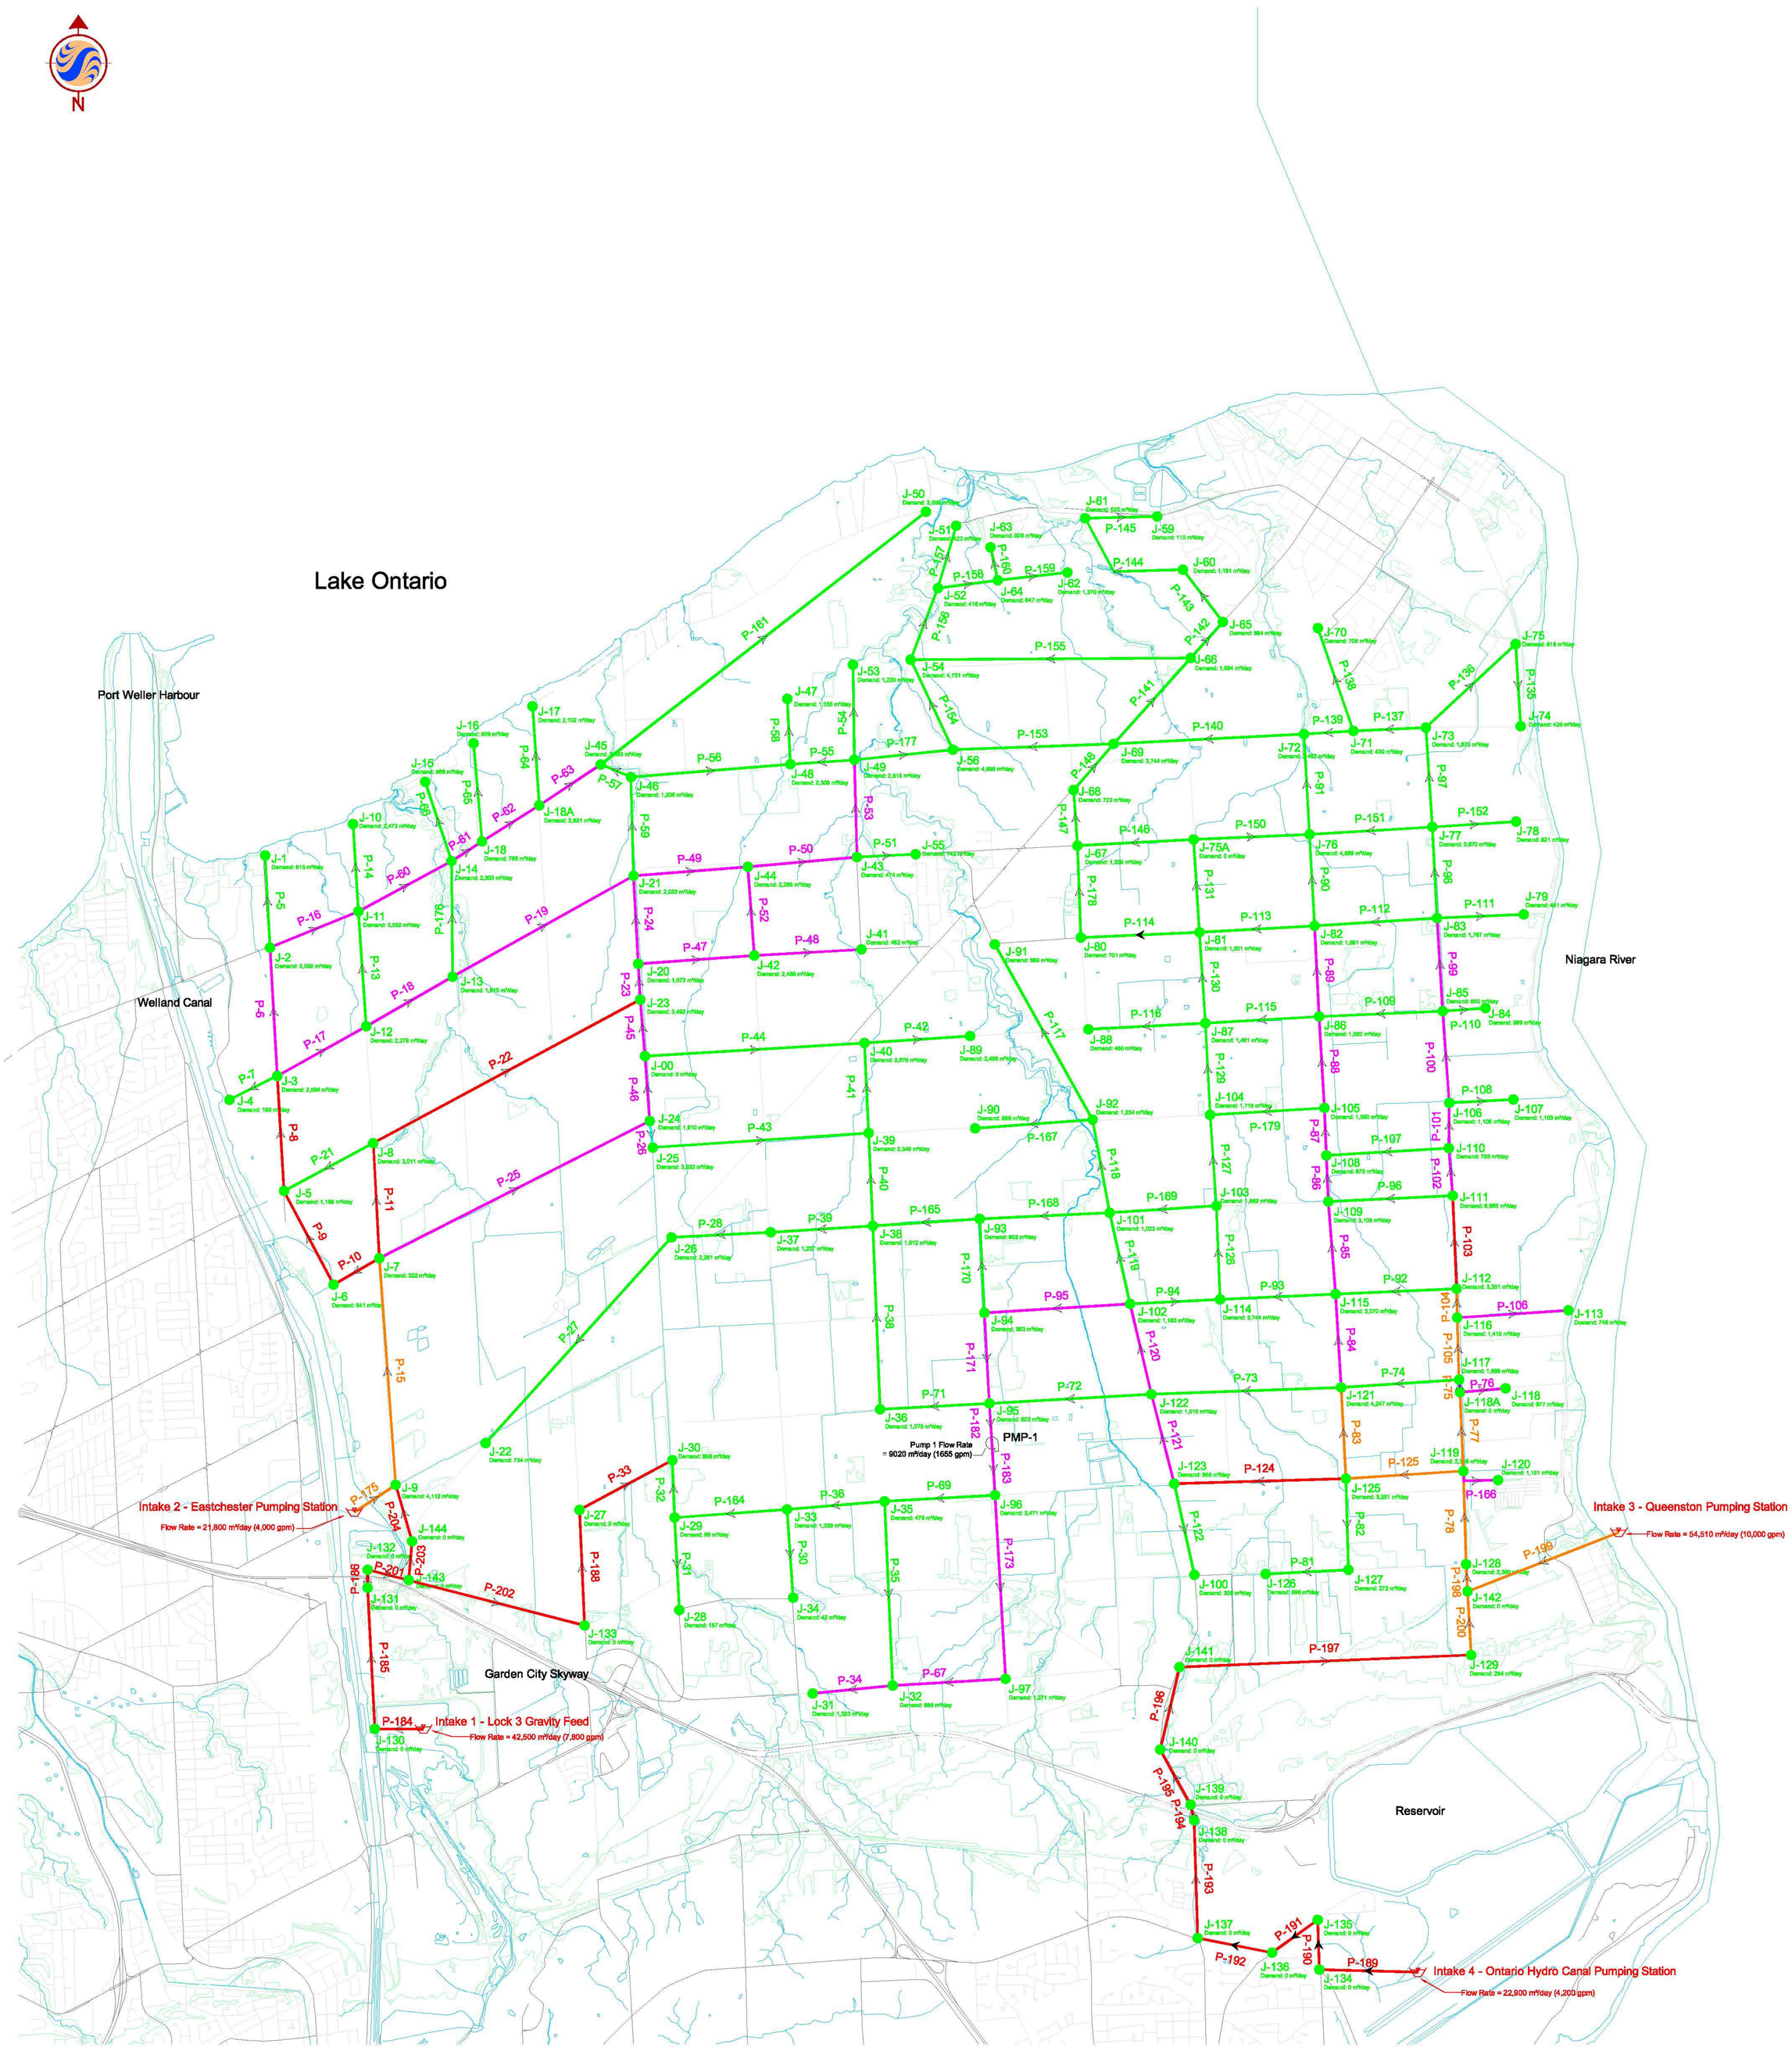

1:30,000 0 300 900 1500m

MAY 2007
161110576

Legend

P-21	Pipe Number
●	Node
J-19	Node Number
	Existing Water Course
	Existing Water Source
	Existing Roads

Color Coding Legend
Link: Diameter (mm)

- 150 - 300
- 350 - 450
- 500 - 600
- 750 - 900

Color Coding Legend
Node: Pressure (lbs/in²)

- <= 30.000
- <= 110.000
- <= 120.000

Notes

1. Base features provided by Niagara Peninsula Conservation Authority, 2007.

Stantec

Client/Project
Niagara Irrigation Study Phase 2

Figure No.
9.0

Title
Pipe Distribution for East District Alternative E2